PERTEET
2707 COLBY AVENUE, SUITE 900
EVERETT, WA 98201
425.252.7700 | 800.615.9900

CITY OF ISSAQUAH WASHINGTON

EXISTING SECTION
WEST OF INTERSECTION

PROPOSED SECTION
WEST OF INTERSECTION

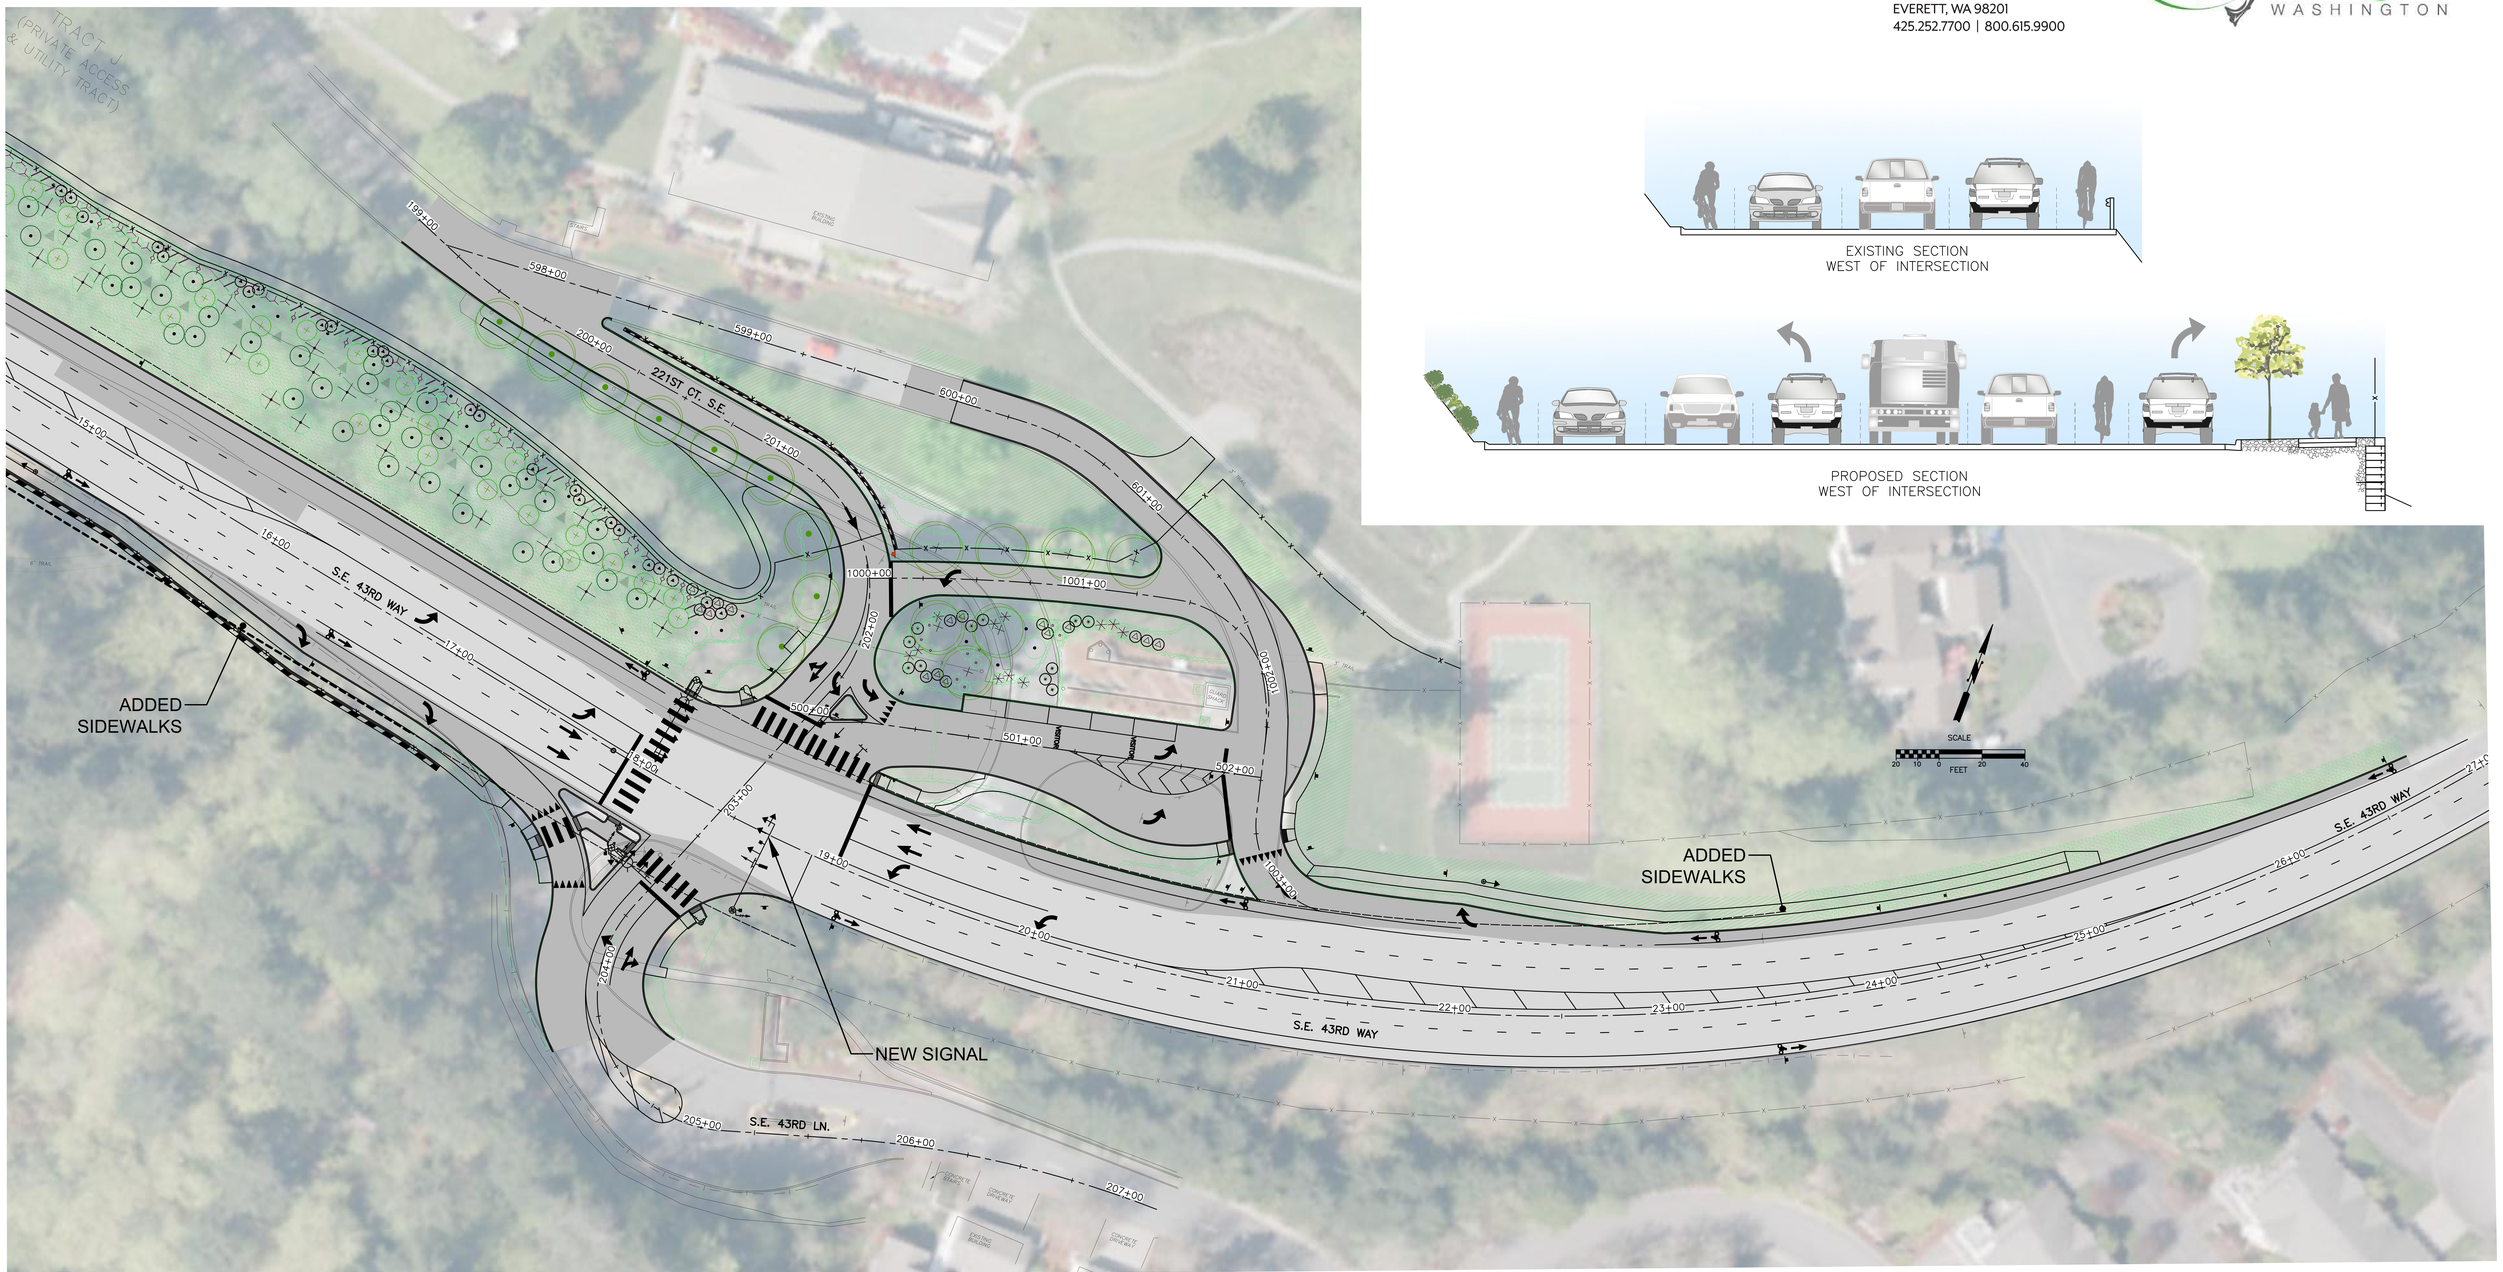

SE 43RD WAY INTERSECTION IMPROVEMENTS
AUGUST 2018